EXCAVATION DIMENSIONS

TWIN TANK CONCRETE MODEL ENC 10-2

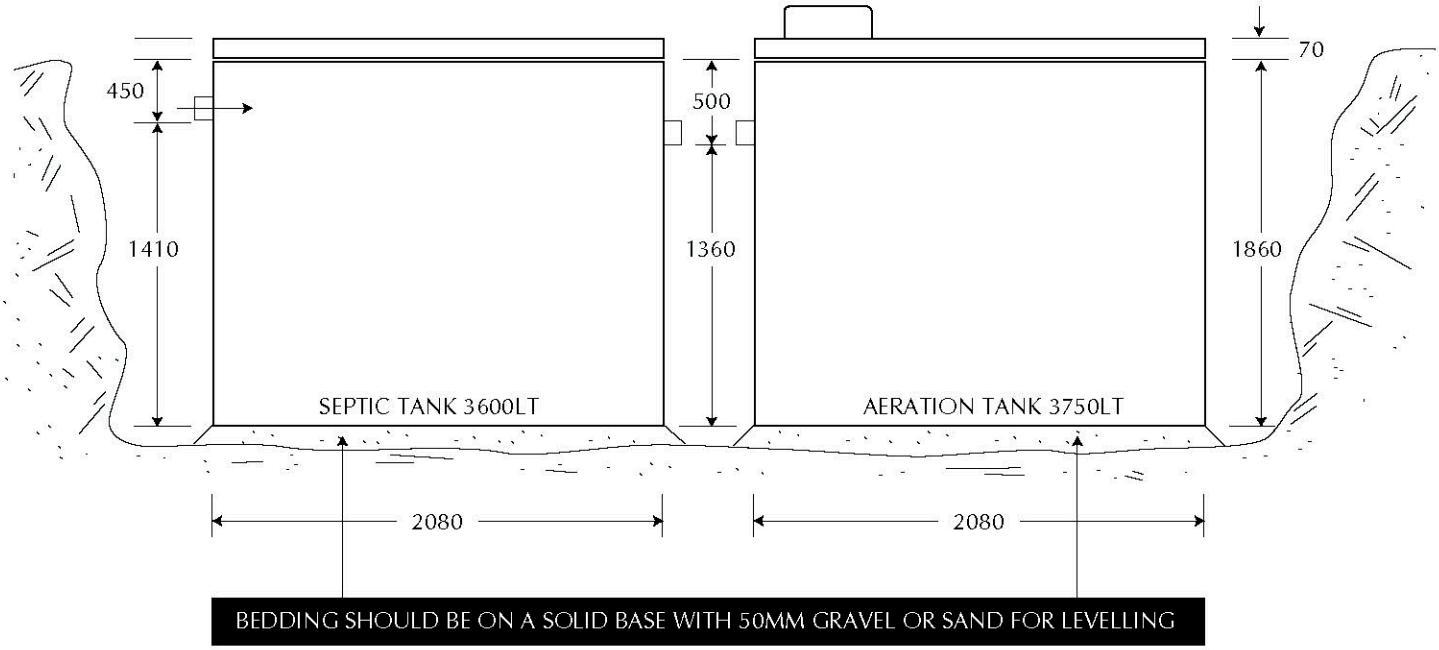

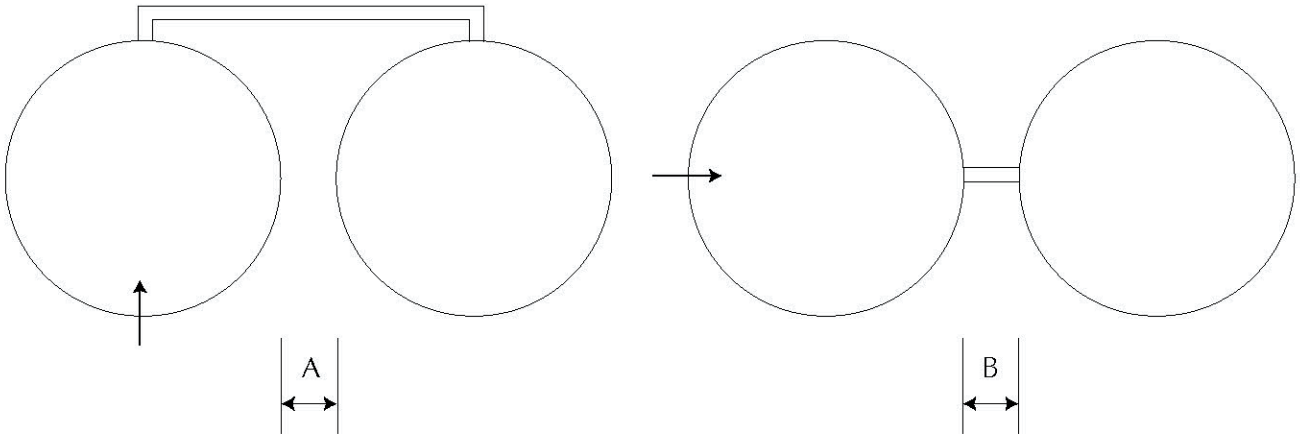

ALL PIPE WORK MUST BE SECURELY SUPPORTED

PREFERRED MINIMUM SPACINGS	
A	75mm MIN
B	300mm MAX

NOTE: Ensure pipe inverts are correct
Tank risers come in 300mm & 600mm

PLEASE NOTE: Please ensure that a minimum of 50mm of tank plus lids is above ground.